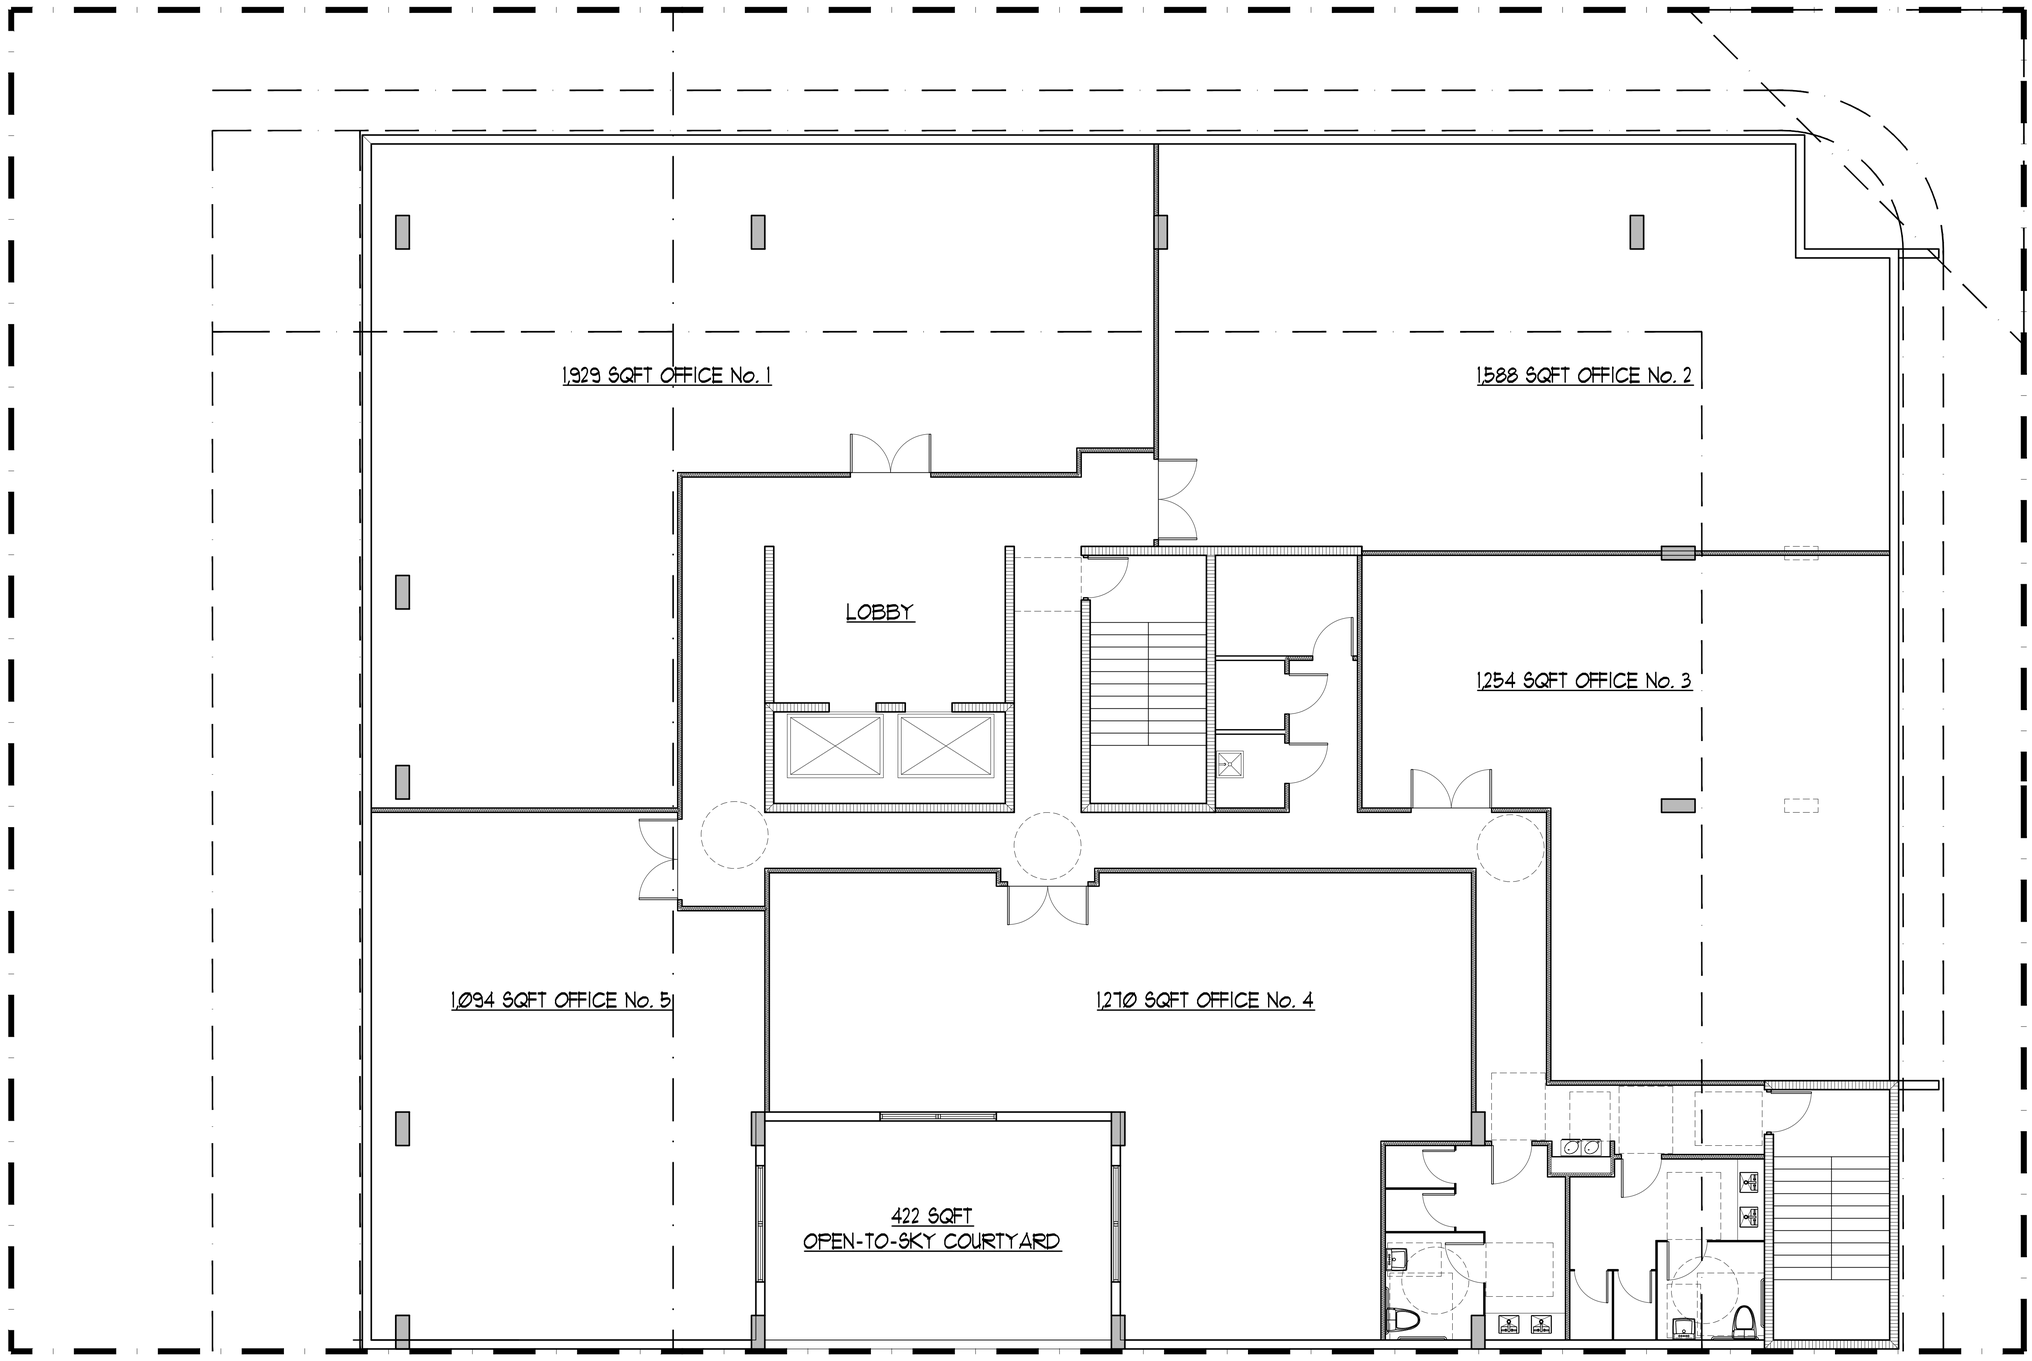

THIRD-FOURTH-FIFTH LEVEL PLAN

Scale: 3/16"= 1'-0"

No.	REVISIONS	BY

-: NOTICE :-

GENERAL CONTRACTOR:
FOR CONSTRUCTION, IT IS YOUR RESPONSIBILITY TO WORK TOGETHER WITH THE ARCHITECTURAL & ENGINEERING DRAWINGS. IF ANY DISCREPANCIES APPEAR, CALL THE ARCHITECTS & THE ENGINEERS OF RECORD BEFORE CONTINUING ANY WORK.

PROPOSED NEW FOOD BANK FOR:

GRAND ISLAND

PROJECT TITLE

LOCATED AT:
3590 DOGLEG RD
MIAMI, FL. 33133

PROJECT LOCATION

"This document and the information it contains is the exclusive property of CALIL ARCHITECTS and may not be reproduced or used for other purpose other than the specific project for which it was prepared without the explicit consent of CALIL ARCHITECTS"

"In my professional judgement and to the best of my knowledge and belief, these plans and specifications comply with applicable Building Codes."

CALIL ARCHITECTS
1728 CORAL WAY, SUITE-702 MIAMI, FLORIDA 33145
PHONE: (305) 860-9600 FAX: (305) 860-9602
AA 26001949 EDUARDO A. CALIL, ARCHITECT LICENSE No. AR 0009383
WWW.CALILARCHITECTS.COM

SEAL

SHEET No.

A-2.03

DRAWN	E.A.C. JR
CHECKED	E.A.C.
DATE	SEPT. '19
SCALE	SHOWN
JOB No.	2019-027